

BLUEBIRD MEADOWS PHASE I 3D RENDERINGS

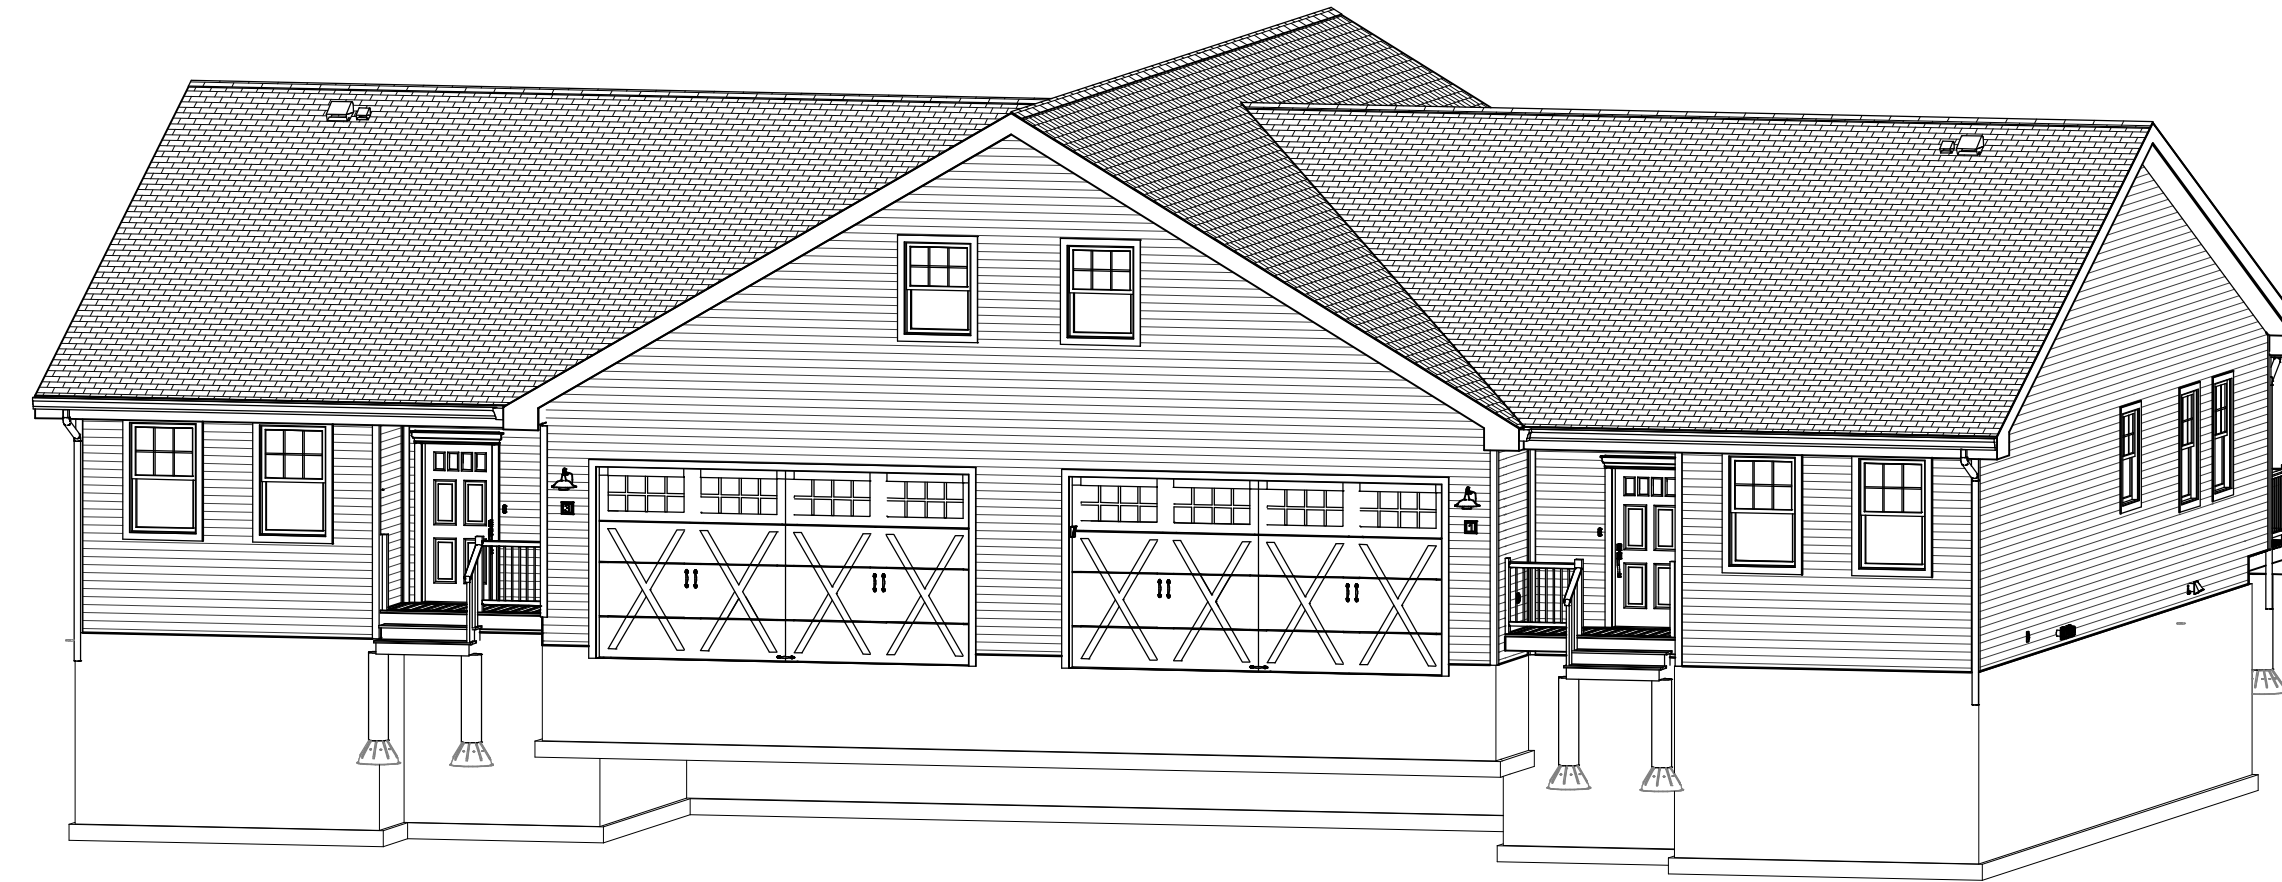


TABLE OF CONTENTS			
PAGE	SHEET	DISCIPLINE	TITLE
1	G101	GENERAL	TITLE PAGE
2	A901	ARCHITECTURAL	3D OVERVIEW - BUILDING 1
3	A902	ARCHITECTURAL	3D OVERVIEW - BUILDING 2
4	A903	ARCHITECTURAL	3D DOLL HOUSE - BASEMENT, BUILDING 1
5	A904	ARCHITECTURAL	3D DOLL HOUSE - BASEMENT, BUILDING 2
6	A905	ARCHITECTURAL	3D DOLL HOUSE - 1ST FLOOR, BUILDING 1
7	A906	ARCHITECTURAL	3D DOLL HOUSE - 1ST FLOOR, BUILDING 2
8	A907	ARCHITECTURAL	3D DOLL HOUSE - ROOF, BUILDING 1
9	A908	ARCHITECTURAL	3D DOLL HOUSE - ROOF, BUILDING 2
10	A909	ARCHITECTURAL	3D DETAILS

THESE DRAWINGS ARE THE PROPRIETARY WORK PRODUCT AND PROPERTY OF MILLSPAUGH PROPERTIES, DEVELOPED FOR THE EXCLUSIVE USE OF MILLSPAUGH PROPERTIES. USE OF THESE DRAWINGS AND CONCEPTS CONTAINED THEREIN WITHOUT THE WRITTEN PERMISSION OF MILLSPAUGH PROPERTIES IS PROHIBITED AND MAY SUBJECT YOU TO A CLAIM FOR DAMAGES.

REVISION TABLE	
NUMBER	DATE
REVISED BY DESCRIPTION	

TITLE:
**GENERAL
TITLE PAGE**

PROJECT DESCRIPTION:
BLUEBIRD MEADOWS - PHASE I
135 MAIN STREET SOUTH
BETHLEHEM, CT 06751

DRAWINGS PROVIDED BY:
MILLSPAUGH PROPERTIES
101 MAIN STREET SOUTH
BETHLEHEM, CT 06751
(203) 266-5252

DATE:

5/12/2021

SCALE:

N/A

SHEET:

1.G101



REVISION TABLE	
NUMBER	DATE

TITLE: **ARCHITECTURAL
3D OVERVIEW -
BUILDING 1**

PROJECT DESCRIPTION:
BLUEBIRD MEADOWS - PHASE I
135 MAIN STREET SOUTH
BETHLEHEM, CT 06751

DRAWINGS PROVIDED BY:
MILLSPAUGH PROPERTIES
101 MAIN STREET SOUTH
BETHLEHEM, CT 06751
(203) 266-5252

DATE:

5/12/2021

SCALE:

N/A

SHEET:

1.A901



REVISION TABLE	
NUMBER	DATE

TITLE: **ARCHITECTURAL
3D OVERVIEW -
BUILDING 2**

PROJECT DESCRIPTION:
BLUEBIRD MEADOWS - PHASE I
135 MAIN STREET SOUTH
BETHLEHEM, CT 06751

DRAWINGS PROVIDED BY:
MILLSPAUGH PROPERTIES
101 MAIN STREET SOUTH
BETHLEHEM, CT 06751
(203) 266-5252



DATE:


5/12/2021

SCALE:

N/A

SHEET:

1.A902

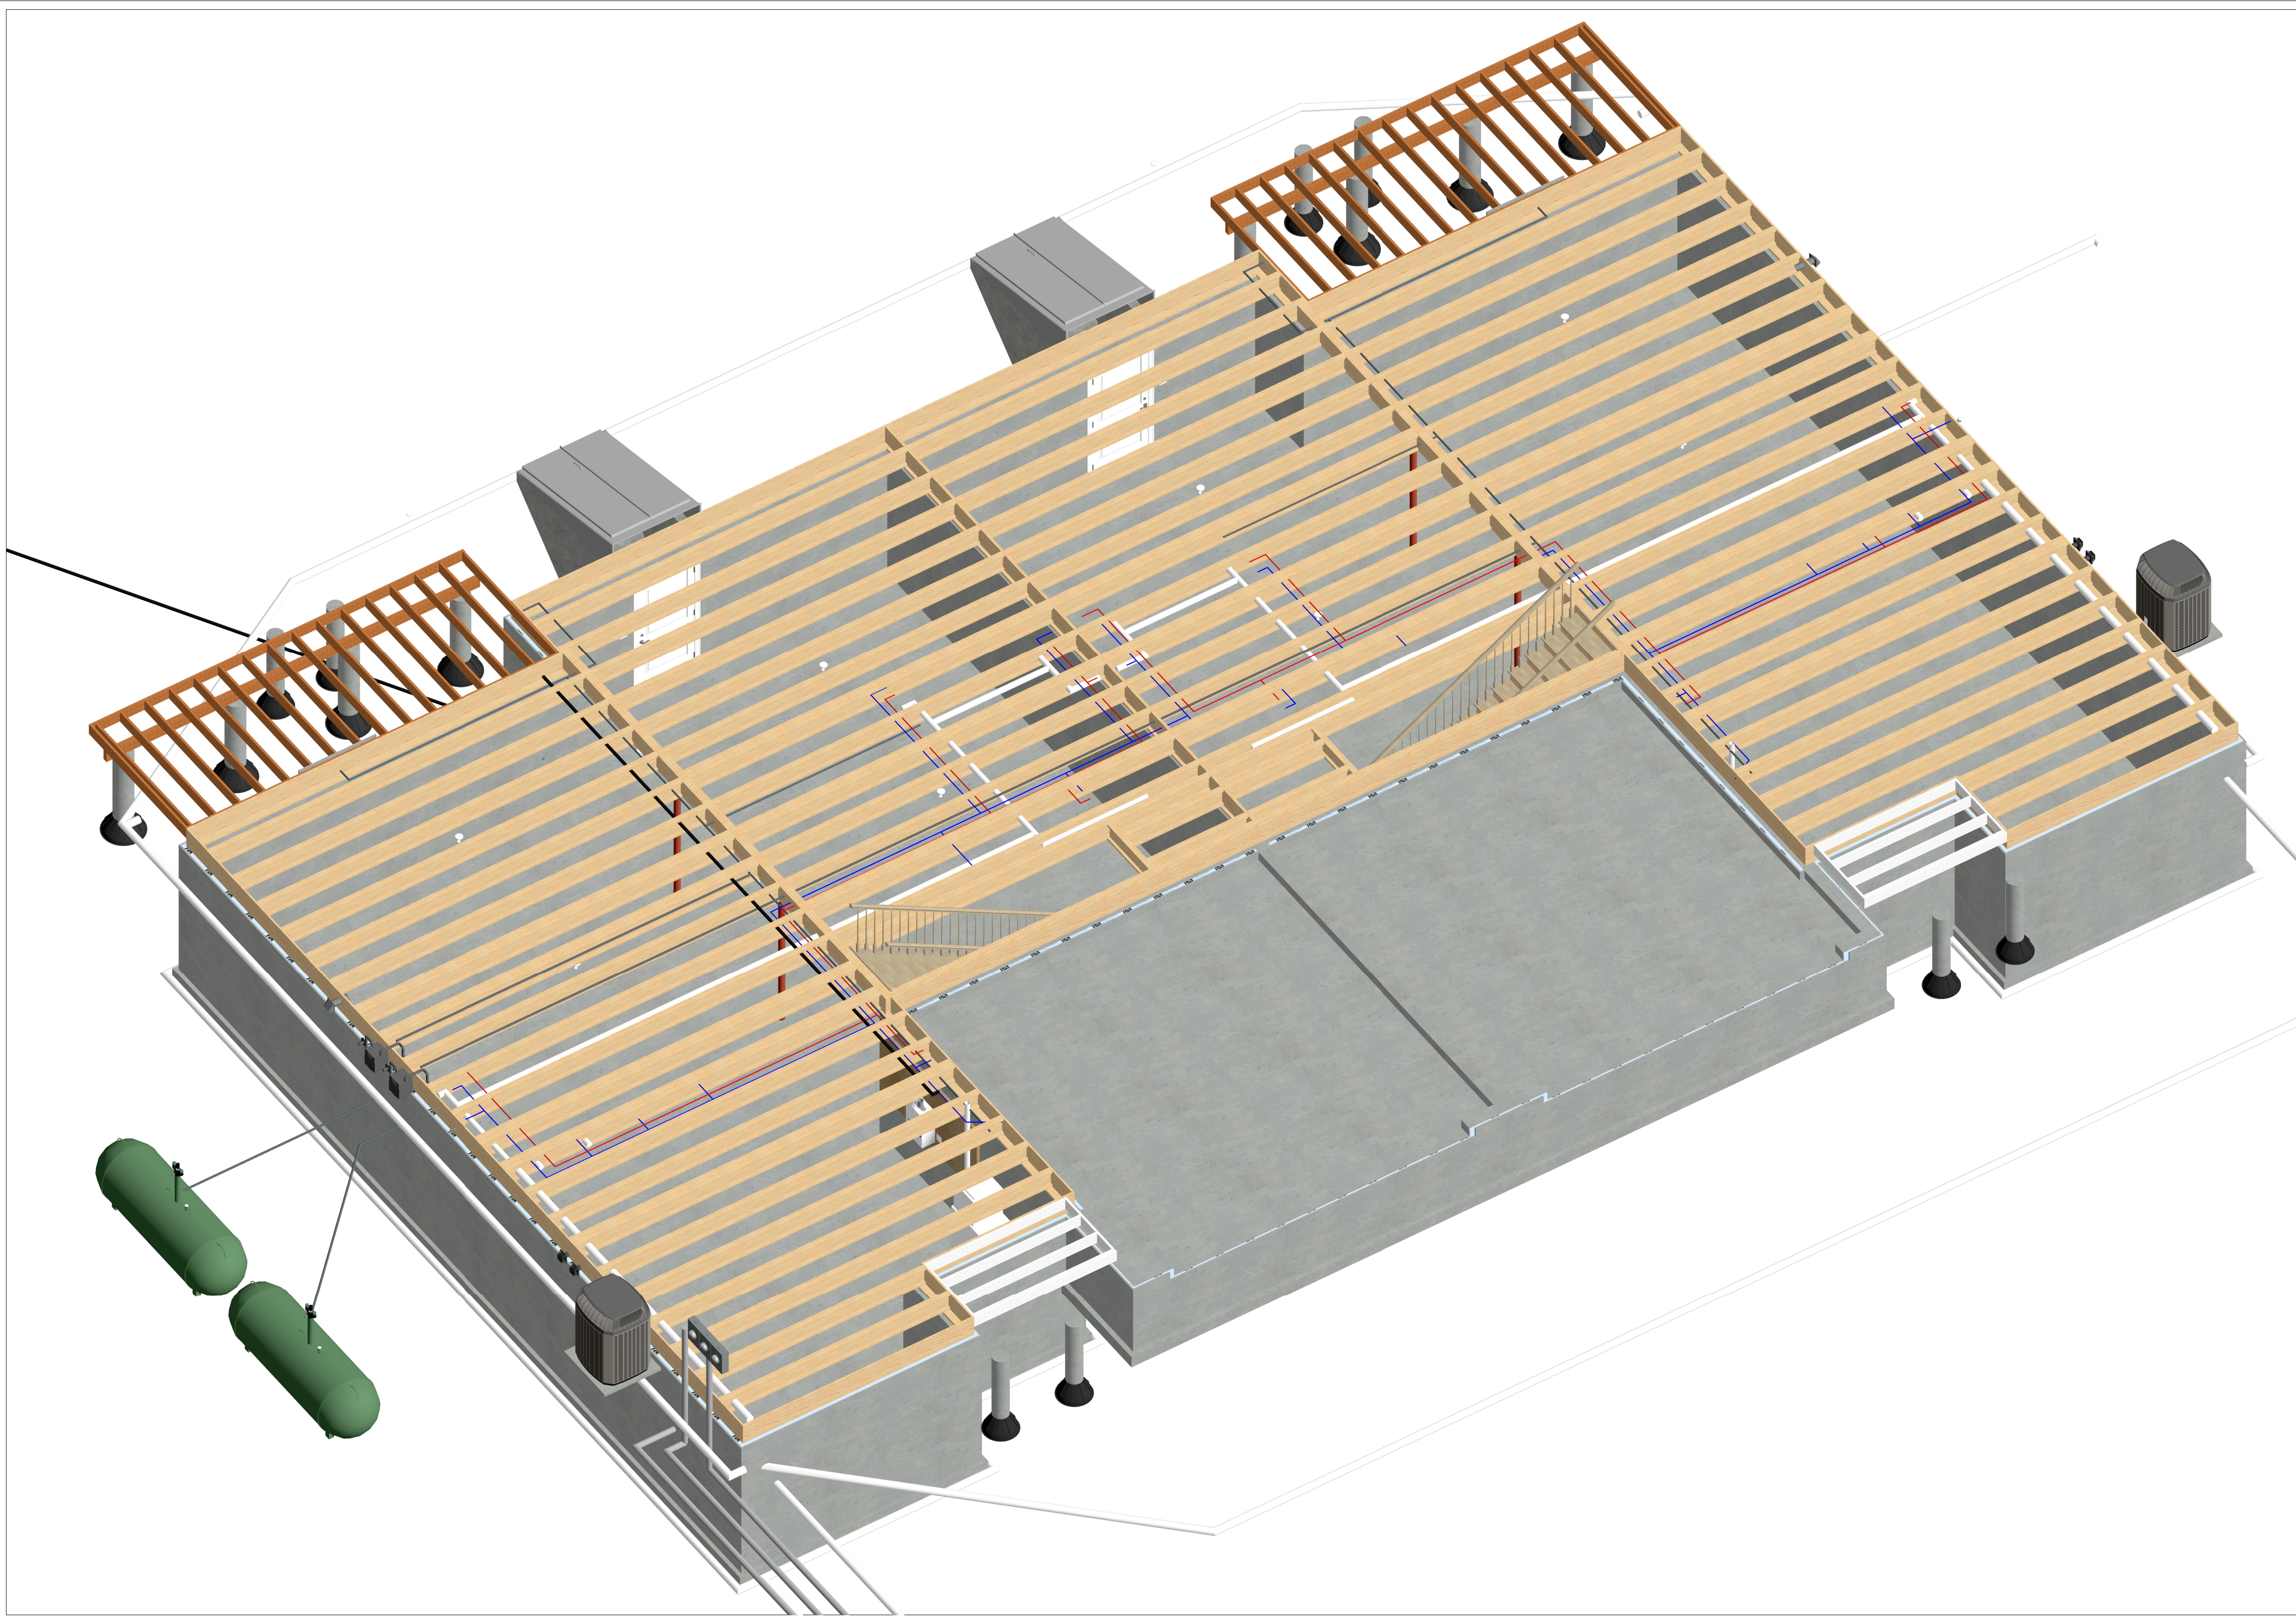

REVISION TABLE	
NUMBER	DATE

TITLE: **ARCHITECTURAL
3D DOLL HOUSE -
BASEMENT, BUILDING 1**

PROJECT DESCRIPTION:
BLUEBIRD MEADOWS - PHASE I
135 MAIN STREET SOUTH
BETHLEHEM, CT 06751

DRAWINGS PROVIDED BY:
MILLSPAUGH PROPERTIES
101 MAIN STREET SOUTH
BETHLEHEM, CT 06751
(203) 266-5252

DATE:


5/12/2021

SCALE:

N/A

SHEET:

1.A903

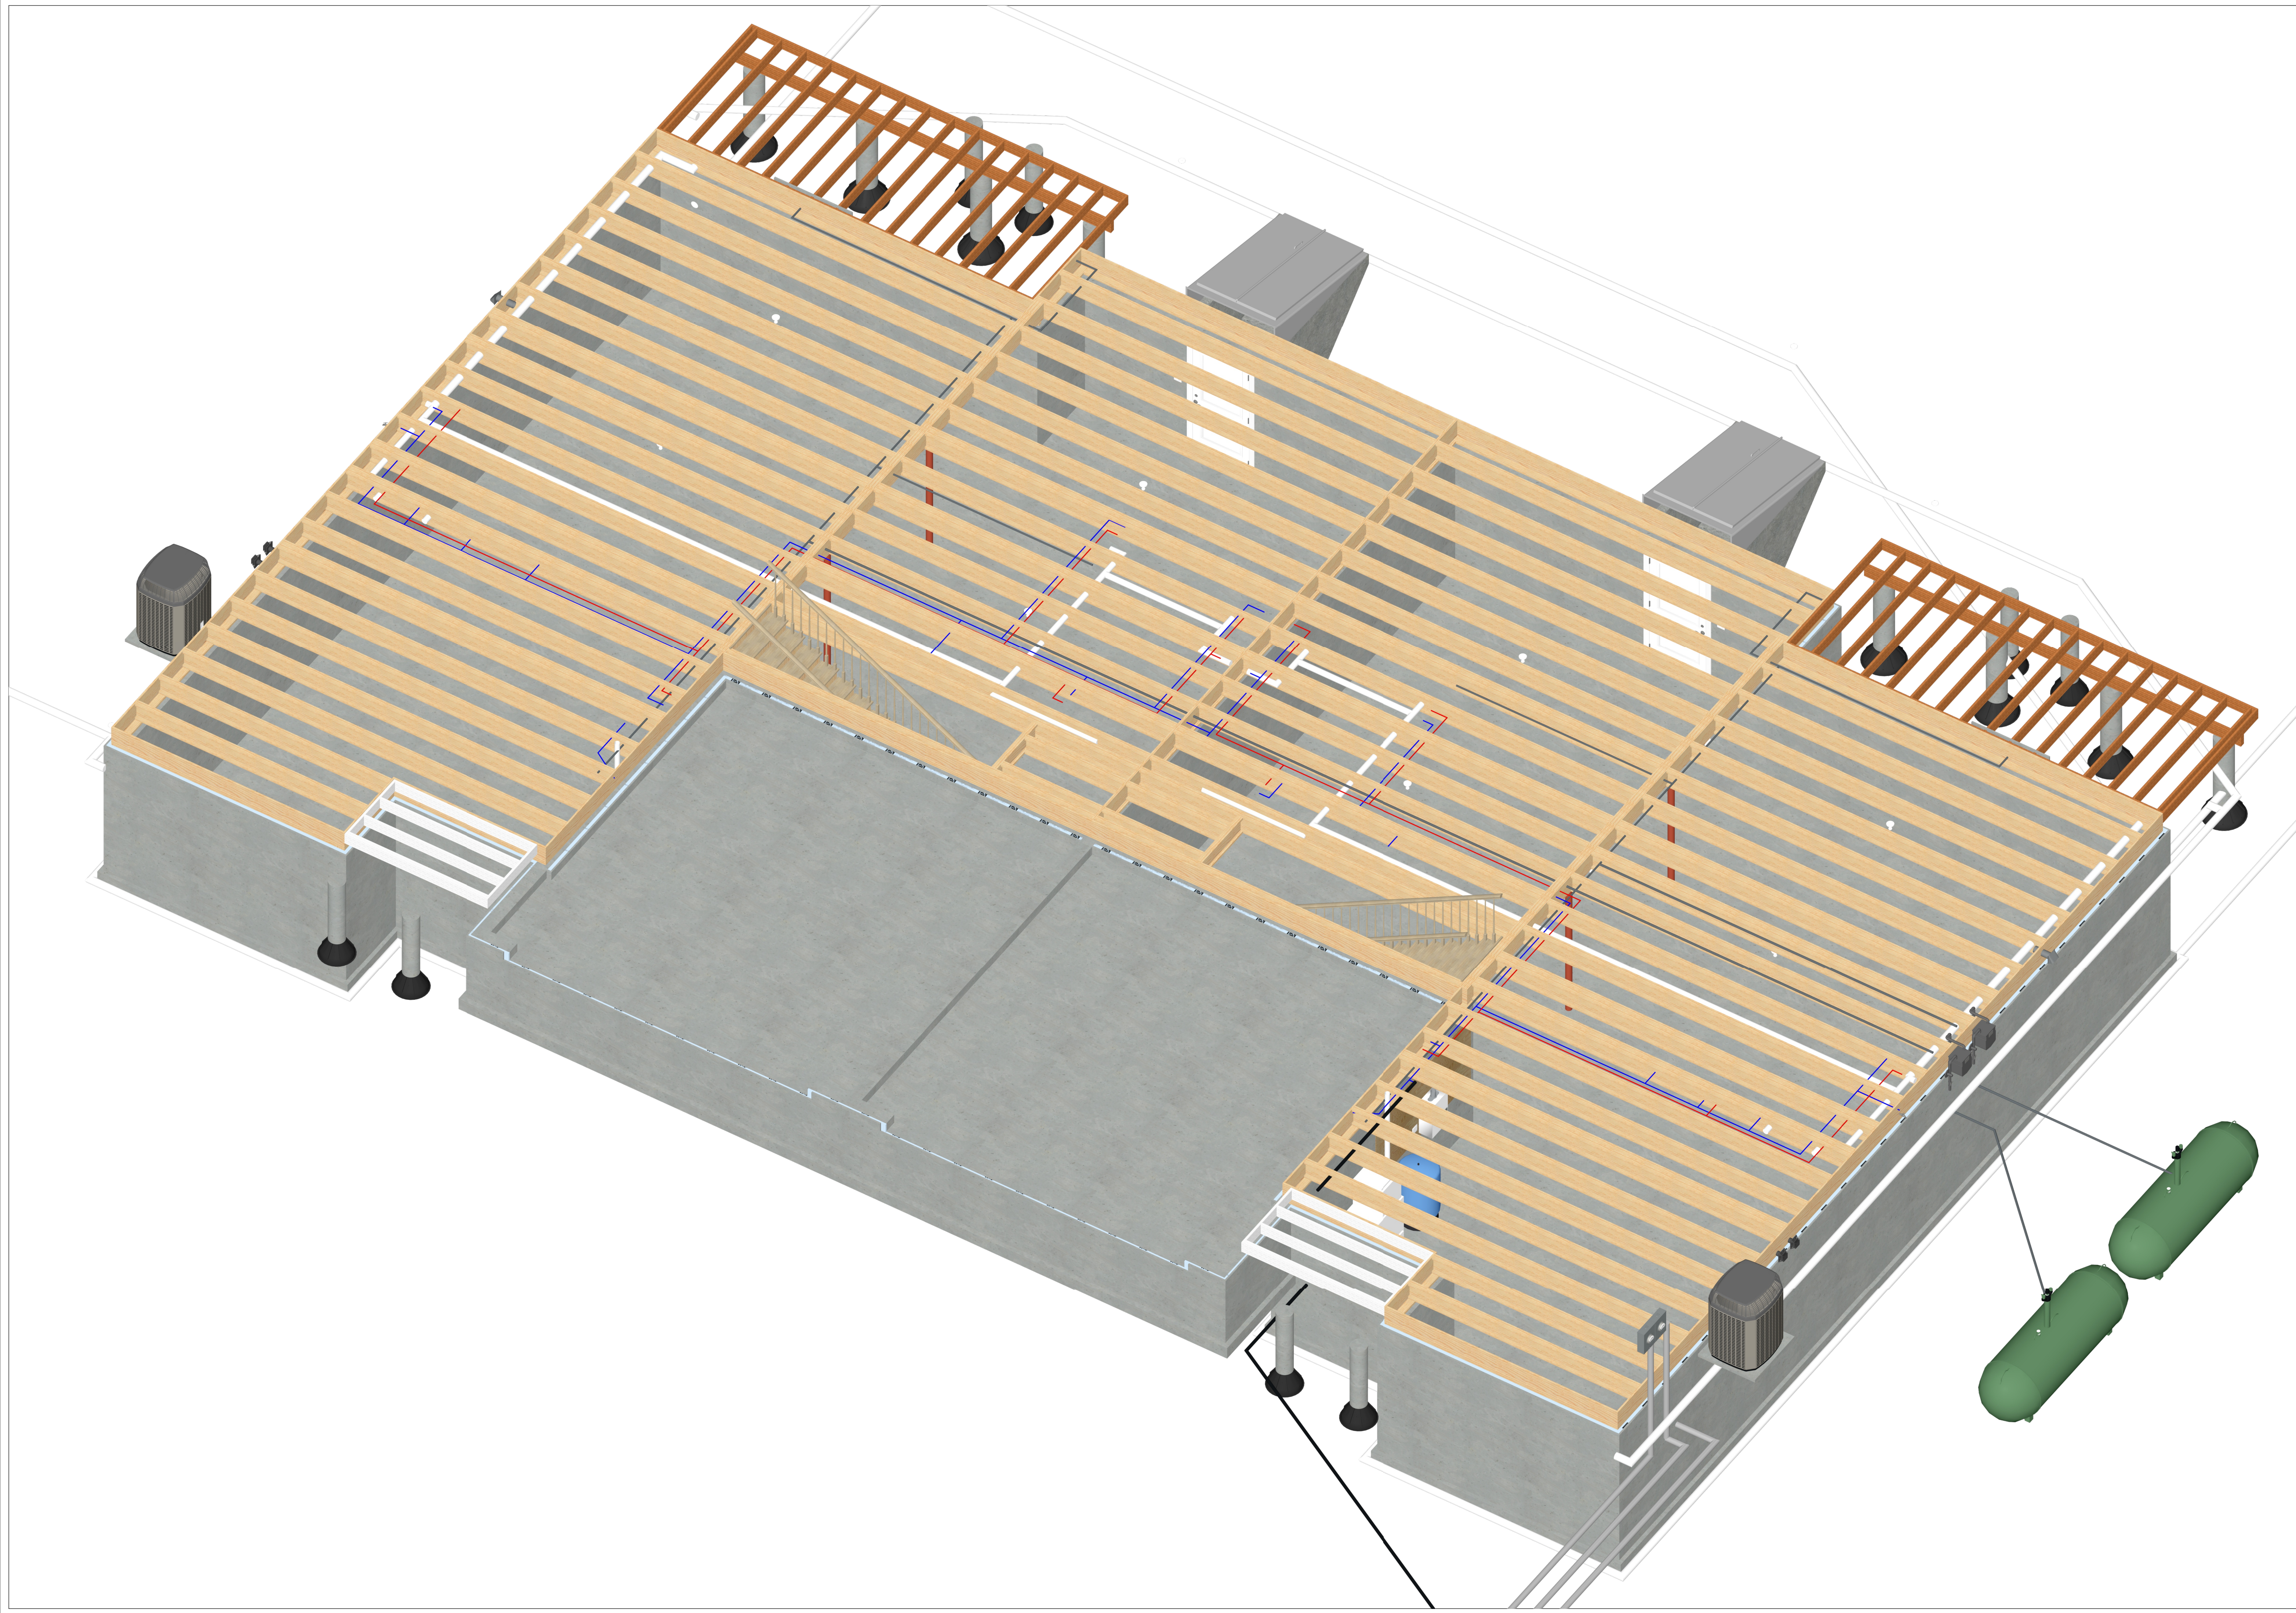

REVISION TABLE	
NUMBER	DATE

TITLE: **ARCHITECTURAL
3D DOLL HOUSE -
BASEMENT, BUILDING 2**

PROJECT DESCRIPTION:
BLUEBIRD MEADOWS - PHASE I
135 MAIN STREET SOUTH
BETHLEHEM, CT 06751

DRAWINGS PROVIDED BY:
MILLSPAUGH PROPERTIES
101 MAIN STREET SOUTH
BETHLEHEM, CT 06751
(203) 266-5252

DATE:

5/12/2021

SCALE:

N/A

SHEET:

1.A904



REVISION TABLE	
NUMBER	DATE

TITLE: **ARCHITECTURAL
3D DOLL HOUSE - 1ST
FLOOR, BUILDING 1**

PROJECT DESCRIPTION:
BLUEBIRD MEADOWS - PHASE I
135 MAIN STREET SOUTH
BETHLEHEM, CT 06751

DRAWINGS PROVIDED BY:
MILLSPAUGH PROPERTIES
101 MAIN STREET SOUTH
BETHLEHEM, CT 06751
(203) 266-5252

DATE:
5/12/2021

SCALE:
N/A

SHEET:
1.A905



REVISION TABLE	
NUMBER	DATE

TITLE: **ARCHITECTURAL
3D DOLL HOUSE - 1ST
FLOOR, BUILDING 2**

PROJECT DESCRIPTION:
BLUEBIRD MEADOWS - PHASE I
135 MAIN STREET SOUTH
BETHLEHEM, CT 06751

DRAWINGS PROVIDED BY:
MILLSPAUGH PROPERTIES
101 MAIN STREET SOUTH
BETHLEHEM, CT 06751
(203) 266-5252

DATE:


5/12/2021

SCALE:

N/A

SHEET:

1.A906

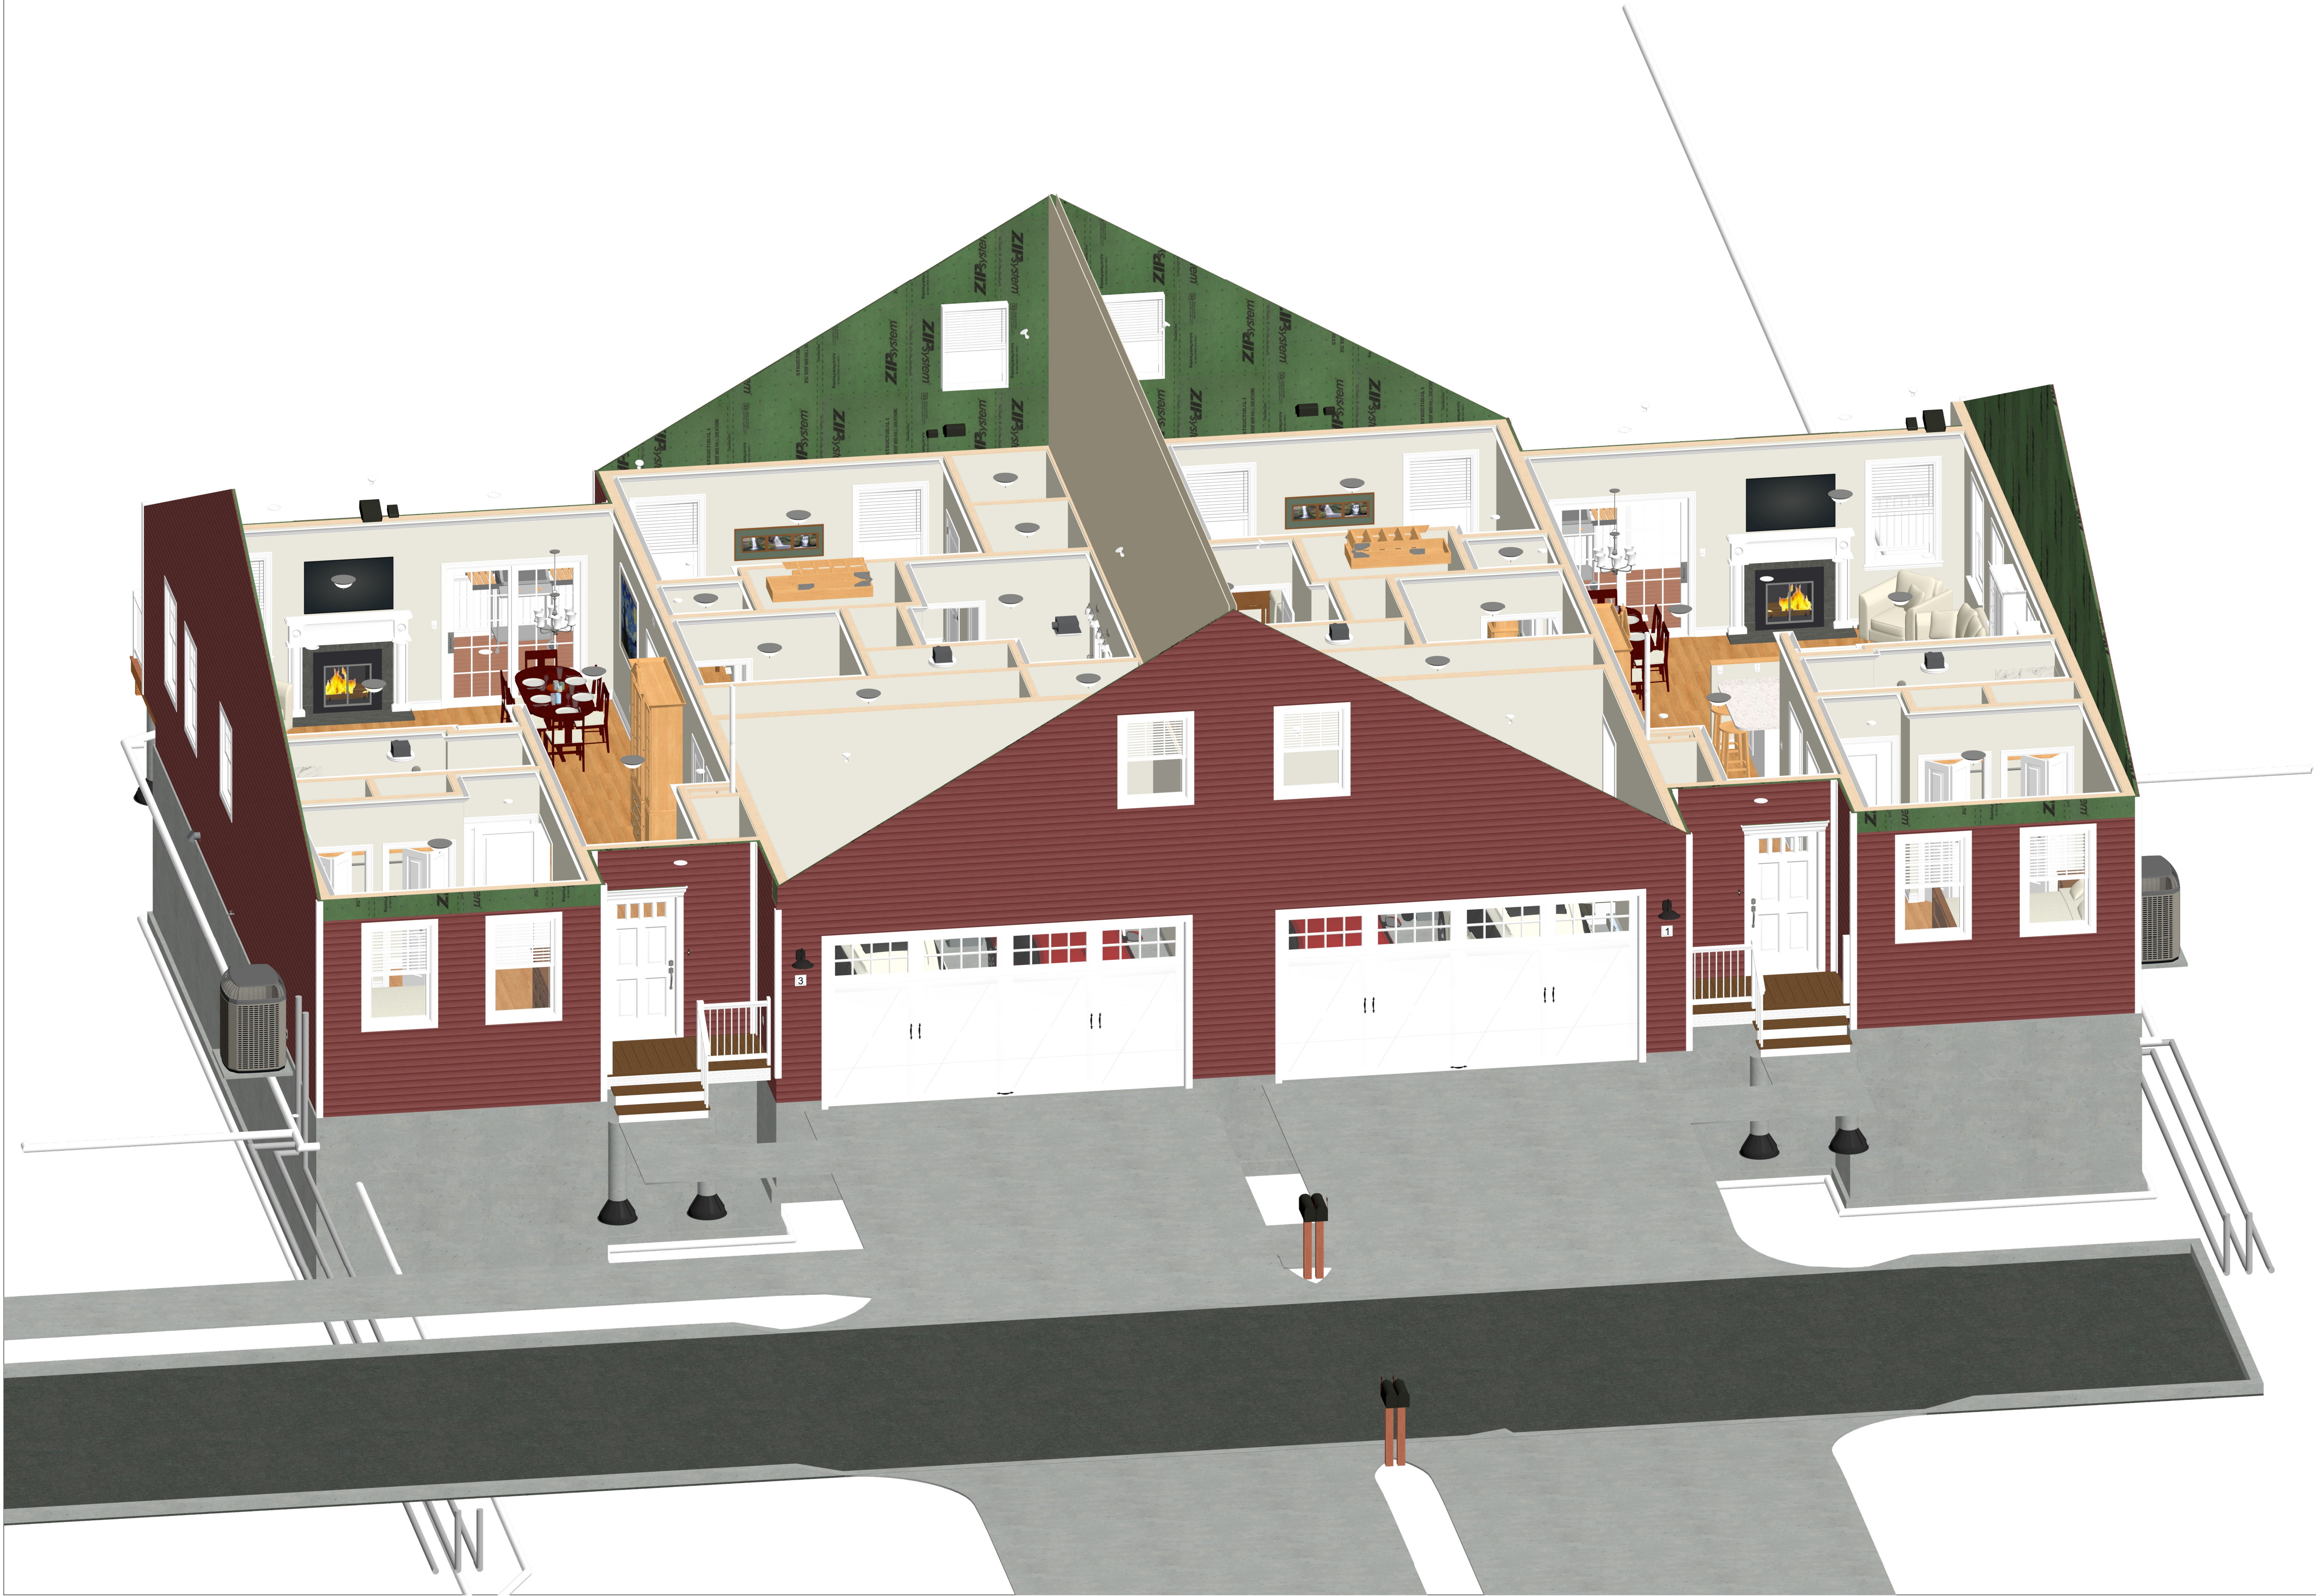

REVISION TABLE	
NUMBER	DATE

TITLE:
**ARCHITECTURAL
3D DOLL HOUSE -
ROOF, BUILDING 1**

PROJECT DESCRIPTION:
BLUEBIRD MEADOWS - PHASE I
135 MAIN STREET SOUTH
BETHLEHEM, CT 06751

DRAWINGS PROVIDED BY:
MILLSPAUGH PROPERTIES
101 MAIN STREET SOUTH
BETHLEHEM, CT 06751
(203) 266-5252

DATE:


5/12/2021

SCALE:

N/A

SHEET:

1.A907

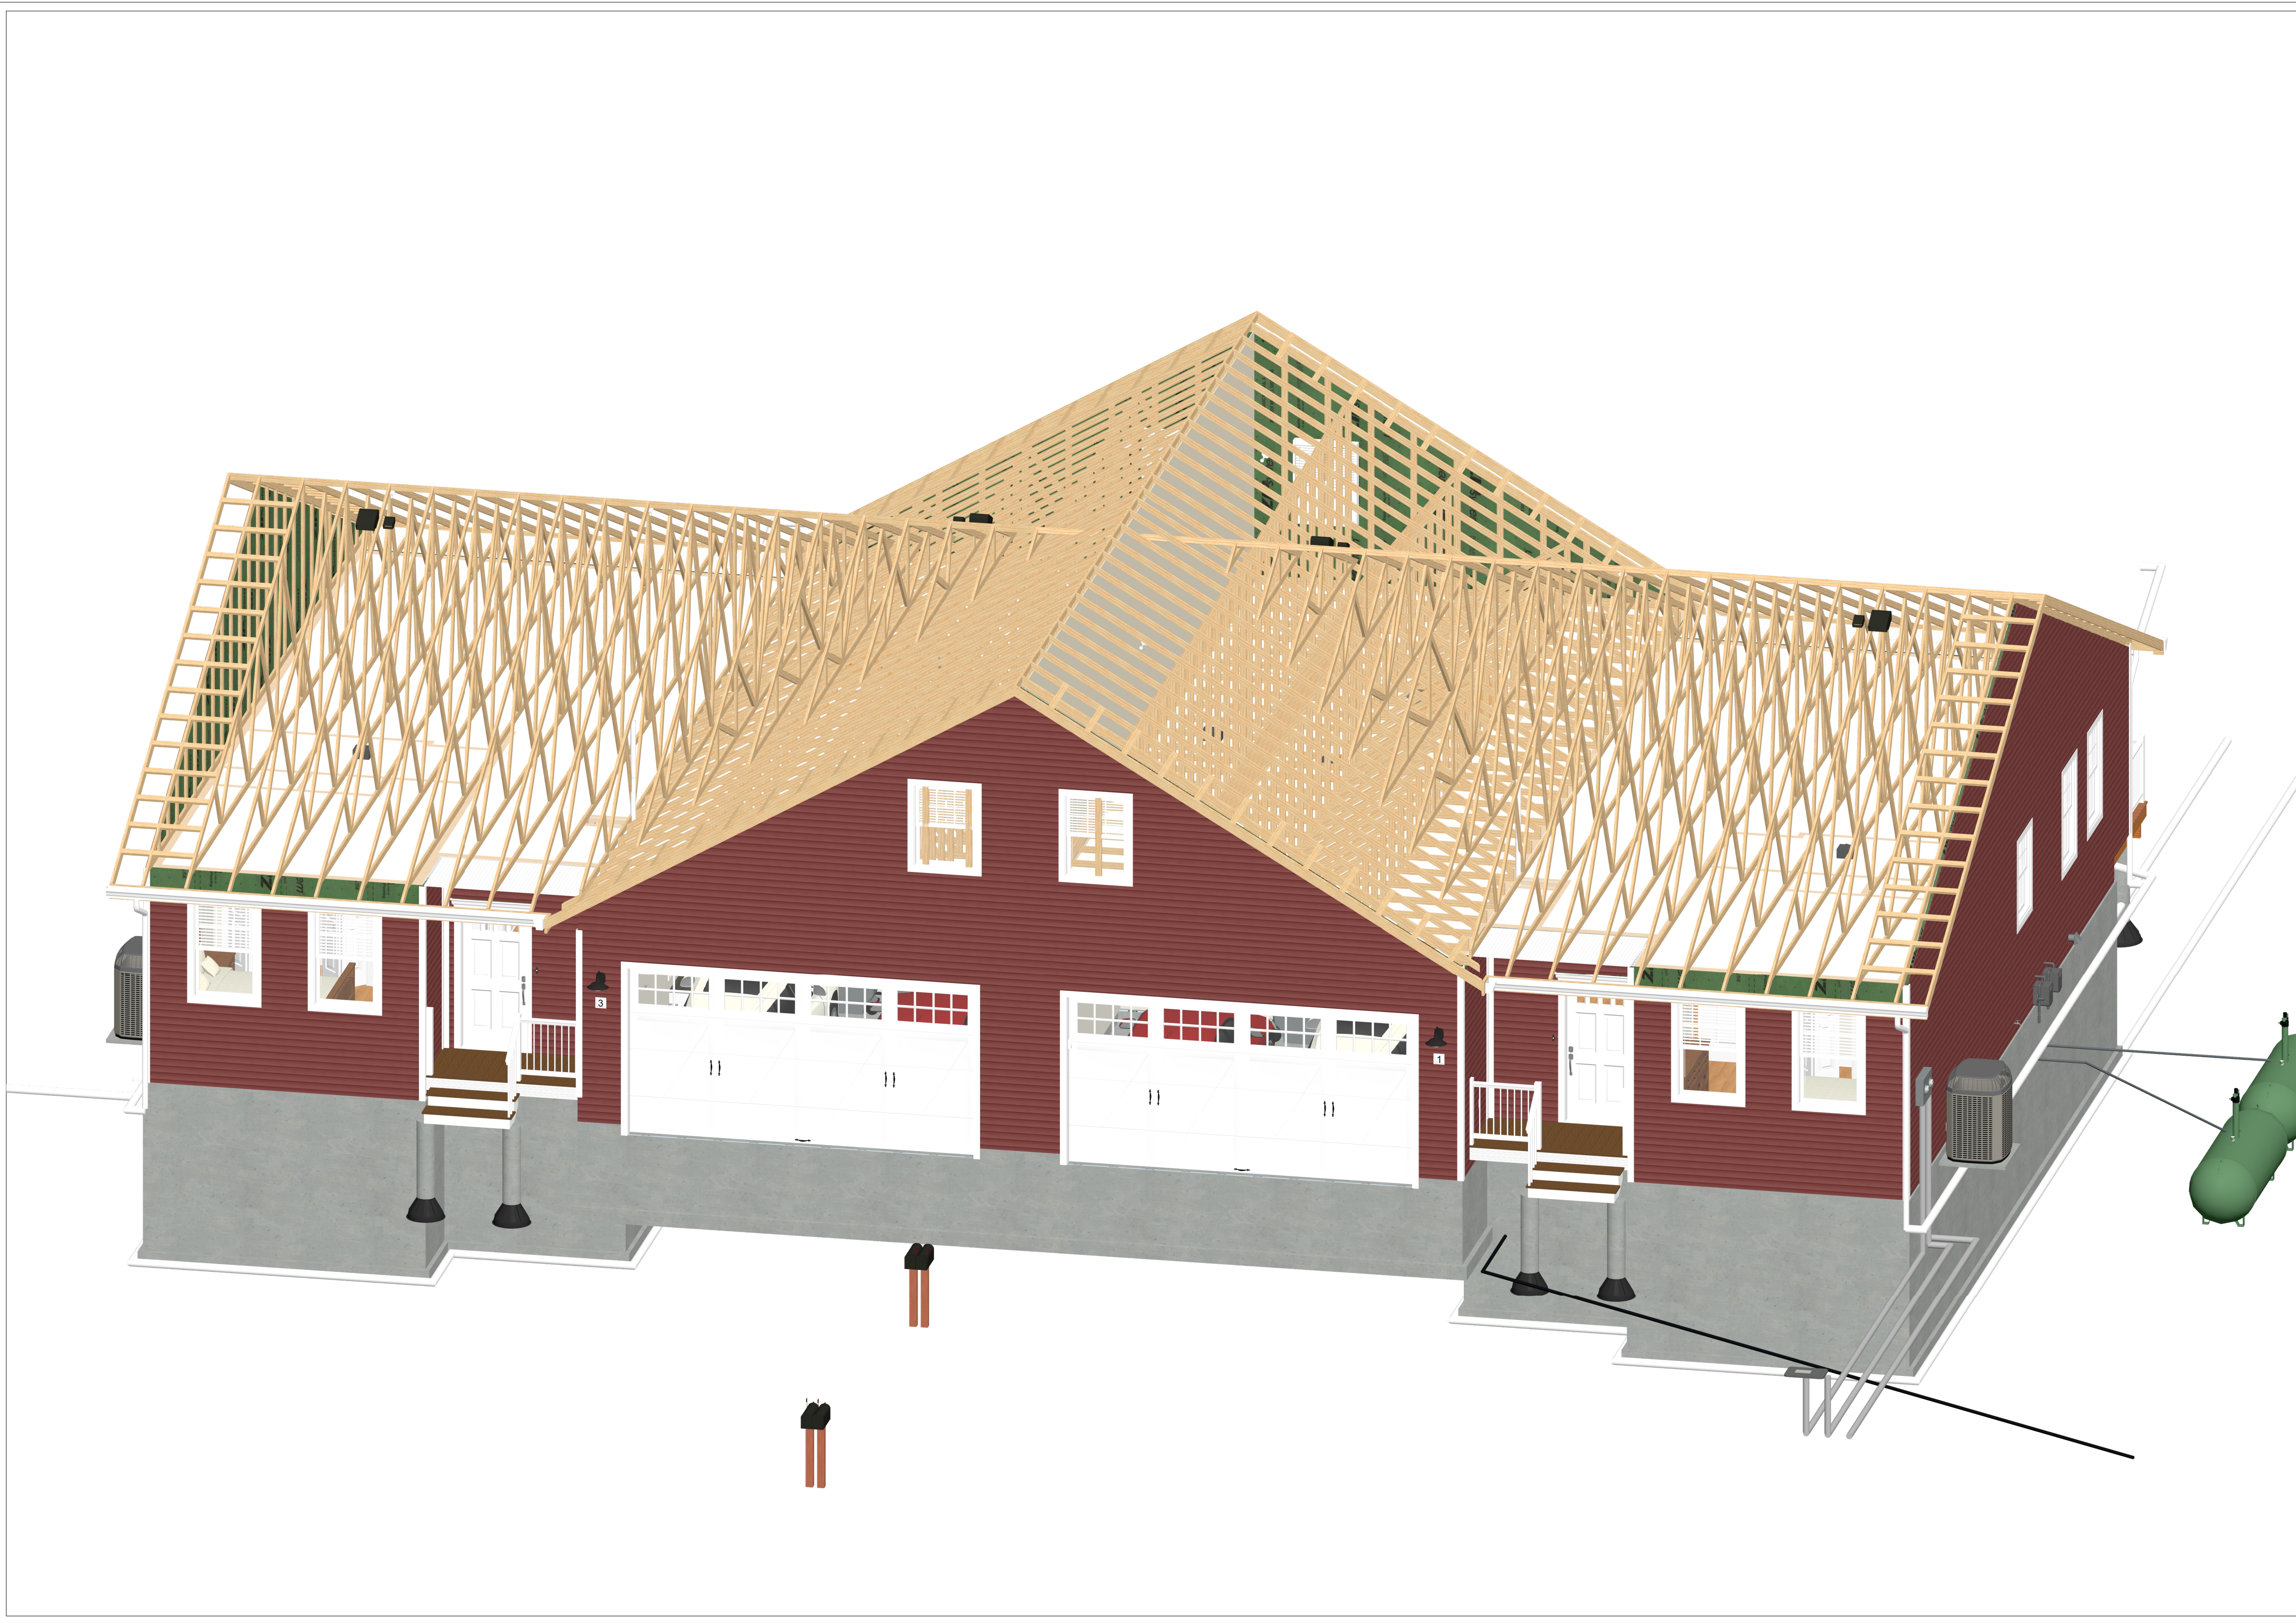

REVISION TABLE	
NUMBER	DATE

TITLE: **ARCHITECTURAL
3D DOLL HOUSE -
ROOF, BUILDING 2**

PROJECT DESCRIPTION:
BLUEBIRD MEADOWS - PHASE I
135 MAIN STREET SOUTH
BETHLEHEM, CT 06751

DRAWINGS PROVIDED BY:
MILLSPAUGH PROPERTIES
101 MAIN STREET SOUTH
BETHLEHEM, CT 06751
(203) 266-5252



DATE:

5/12/2021

SCALE:

N/A

SHEET:

1.A908



BACK PORCH, UNIT B



BACK PORCH, UNIT A



FRONT PORCH, UNIT A



FRONT PORCH, UNIT B

REVISION TABLE	
NUMBER	DATE
REVISED BY DESCRIPTION	

TITLE: **ARCHITECTURAL
3D DETAILS**

PROJECT DESCRIPTION:
BLUEBIRD MEADOWS - PHASE I
135 MAIN STREET SOUTH
BETHLEHEM, CT 06751

DRAWINGS PROVIDED BY:
MILLSPAUGH PROPERTIES
101 MAIN STREET SOUTH
BETHLEHEM, CT 06751
(203) 266-5252

DATE:
5/12/2021

SCALE:
N/A

SHEET:
1.A909